Honors House
First Floor

COMMONS AREA

DINING ROOM

KITCHEN

TRASH/CATERING AREA

2ND FLOOR

BASEMENT

ELEVATOR

ADA RESTROOM

JANITOR

FOYER

2ND FLOOR

BASEMENT

STUDENT LOUNGE

SHOWER

SINGLE BEDROOM

ADA BATH

NOT TO SCALE

ENTRANCE

UNIVERSITY OF WYOMING | Housing
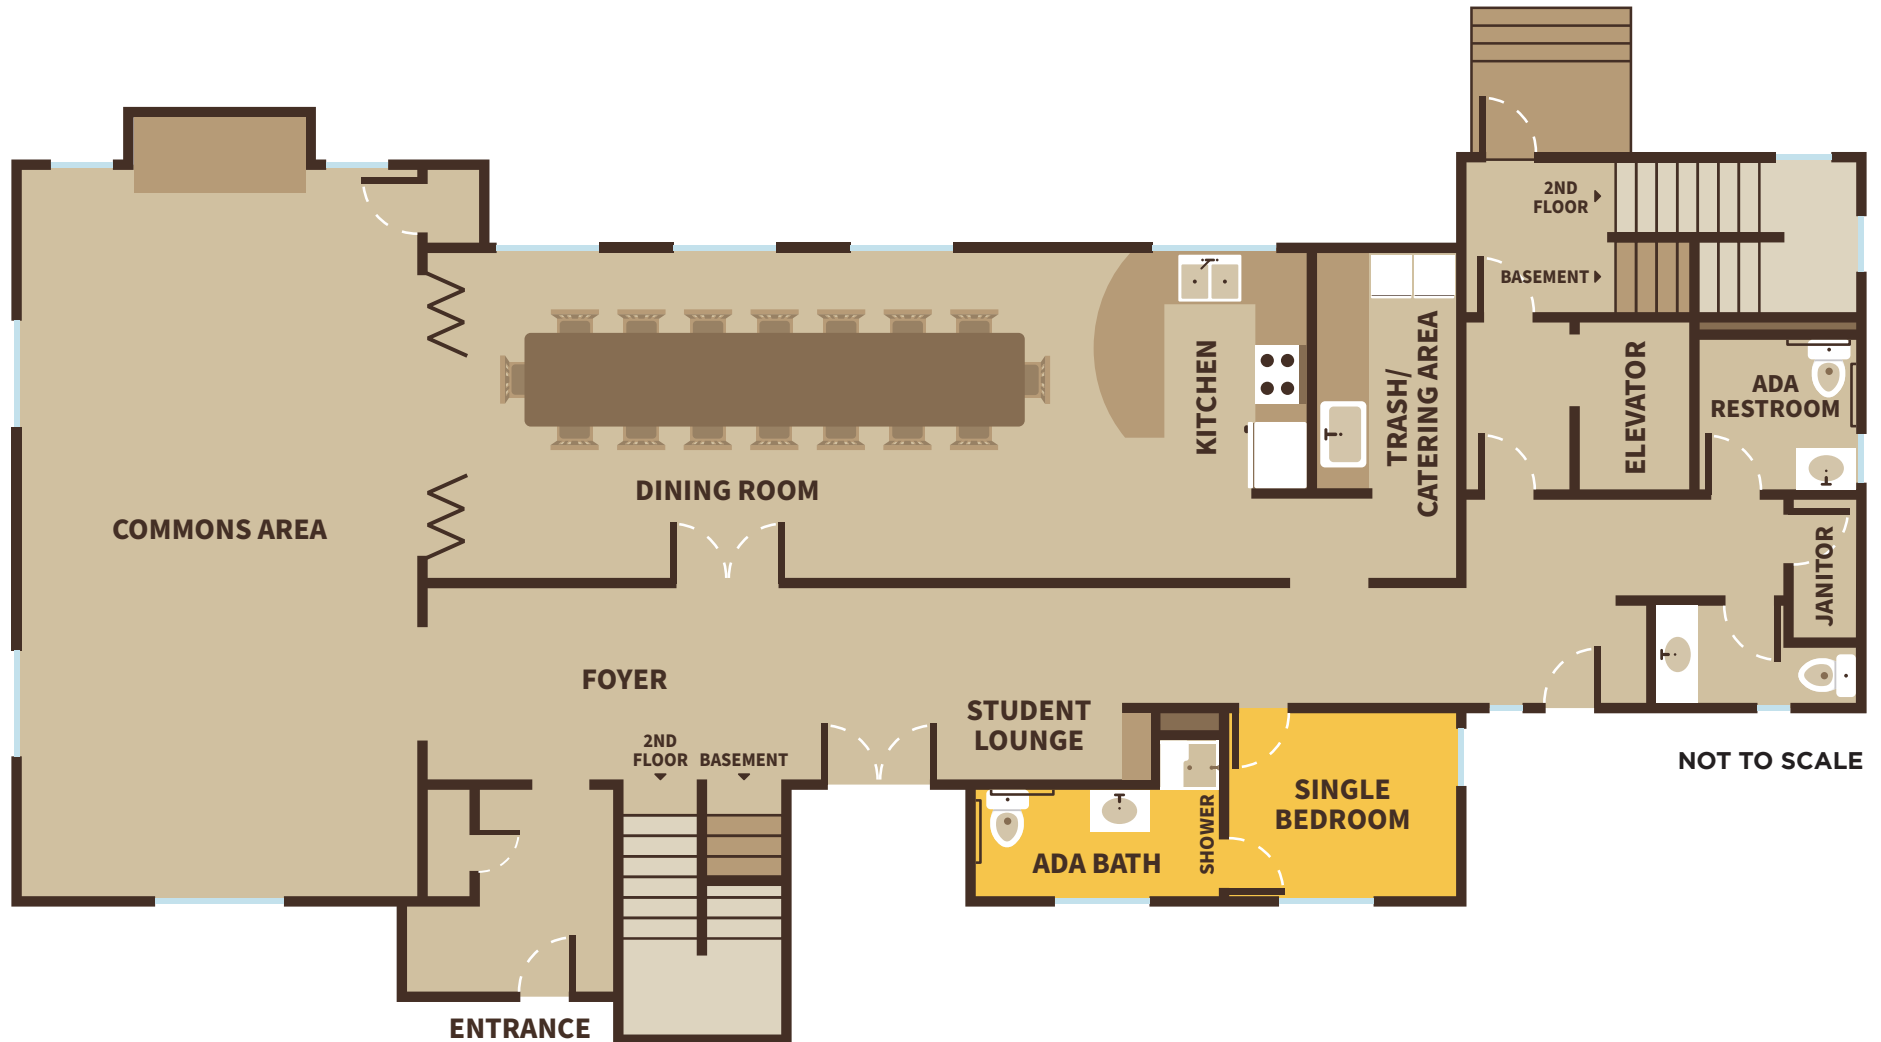
Honors House
Second Floor

DOUBLE BEDROOM

DOUBLE BEDROOM

DOUBLE BEDROOM

DOUBLE BEDROOM

DOUBLE BEDROOM

3RD FLOOR

1ST FLOOR

ELEVATOR

RESTROOM

CLOSET

SINGLE BEDROOM

3RD FLOOR

1ST FLOOR

FLOOR LOUNGE

DOUBLE BEDROOM

DOUBLE BEDROOM

JANITOR

ADA RESTROOM

SHOWER

SHOWER

NOT TO SCALE

UNIVERSITY OF WYOMING | Housing

Honors House
Third Floor

DOUBLE BEDROOM

DOUBLE BEDROOM

DOUBLE BEDROOM

DOUBLE BEDROOM

DOUBLE BEDROOM

2ND FLOOR

ELEVATOR

RESTROOM

CLOSET

SINGLE BEDROOM

2ND FLOOR

FLOOR LOUNGE

JANITOR

ADA RESTROOM

SHOWER

SHOWER

DOUBLE BEDROOM

SINGLE BEDROOM

NOT TO SCALE

UNIVERSITY OF WYOMING | Housing

Honors House
Basement

RECREATION ROOM

CHAPTER ROOM

STORAGE

JANITOR

ELECTRICAL

1ST FLOOR

ELEVATOR

STUDY AREA

ADA RESTROOM

MECHANICAL

1ST FLOOR

SUPPLIES

COMPUTER NOOK

LAUNDRY

NOT TO SCALE